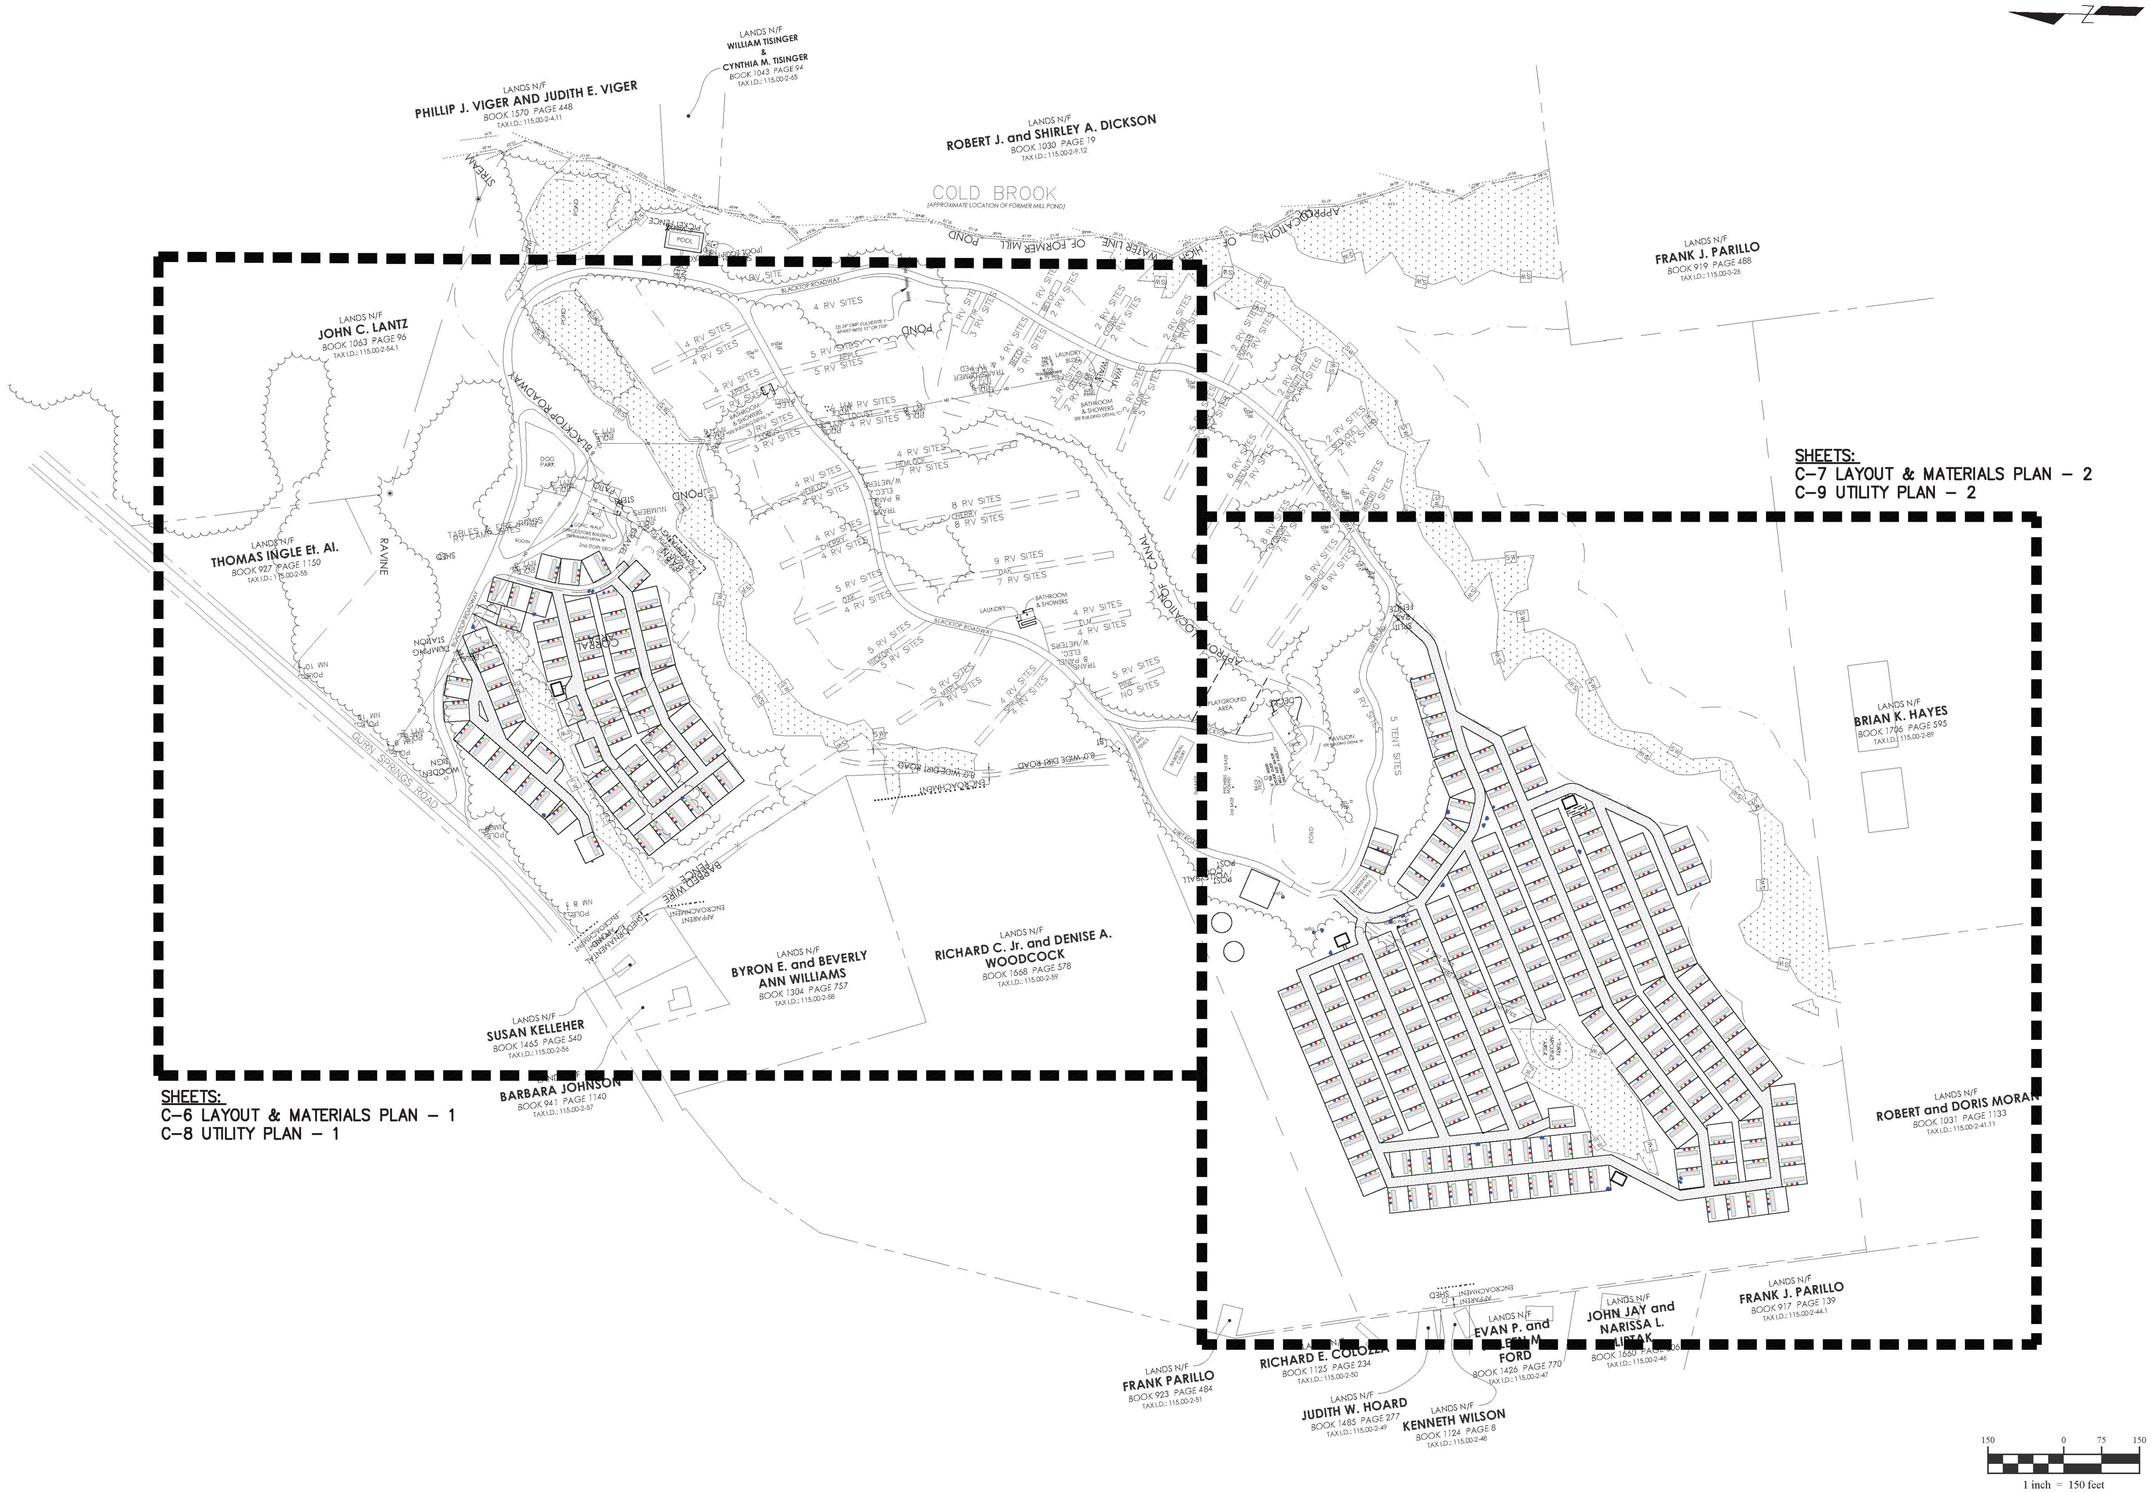

NO.	DATE	BY
4	REVISED SUBMISSION TO TOWN	04/29/2025	RF
3	PRELIMINARY SUBMISSION TO TOWN	11/05/2024	RF
2	REVISED CONCEPTUAL SUBMISSION TO TOWN	08/02/2024	RF
1	CONCEPTUAL SUBMISSION TO TOWN	06/04/2024	RF
	MUNICIPAL REVIEW PROGRESS		

COLDBROOK AT SARATOGA LLC
385 GURN SPRINGS ROAD
GANSEVOORT, NY 12831

UNAUTHORIZED ALTERATION OR ADDITION TO THIS DOCUMENT IS A VIOLATION OF APPLICABLE STATE AND LOCAL LAWS

PROGRESS PRINT NOT FOR CONSTRUCTION

COLDBROOK RV PARK
385 GURN SPRINGS ROAD
GANSEVOORT, NY

OVERALL SITE PLAN

DATE: APR. 2025 | CME No.: 123-216 | SCALE: AS NOTED

C-5

SHEET NUMBER 5 of 21

DRAFTED BY: T. GARRITY
CHECKED BY: T.ROSENGRANSE
DESIGNED BY: R. FARNUM
JOB MANAGER: R. FARNUM
DESIGN SUPERVISOR: D. ADAMS

LAST SAVED BY: Ryan G. Farnum
PLOT DATE: August 1, 2024 12:08 PM
FILE NAME: N:\Projects\2023\123-216 Coldbrook - RV Park Expansion\Working\CAD\Dwg\123-216_cop_ovr.dwg